AMPHITHEATER ACCESS

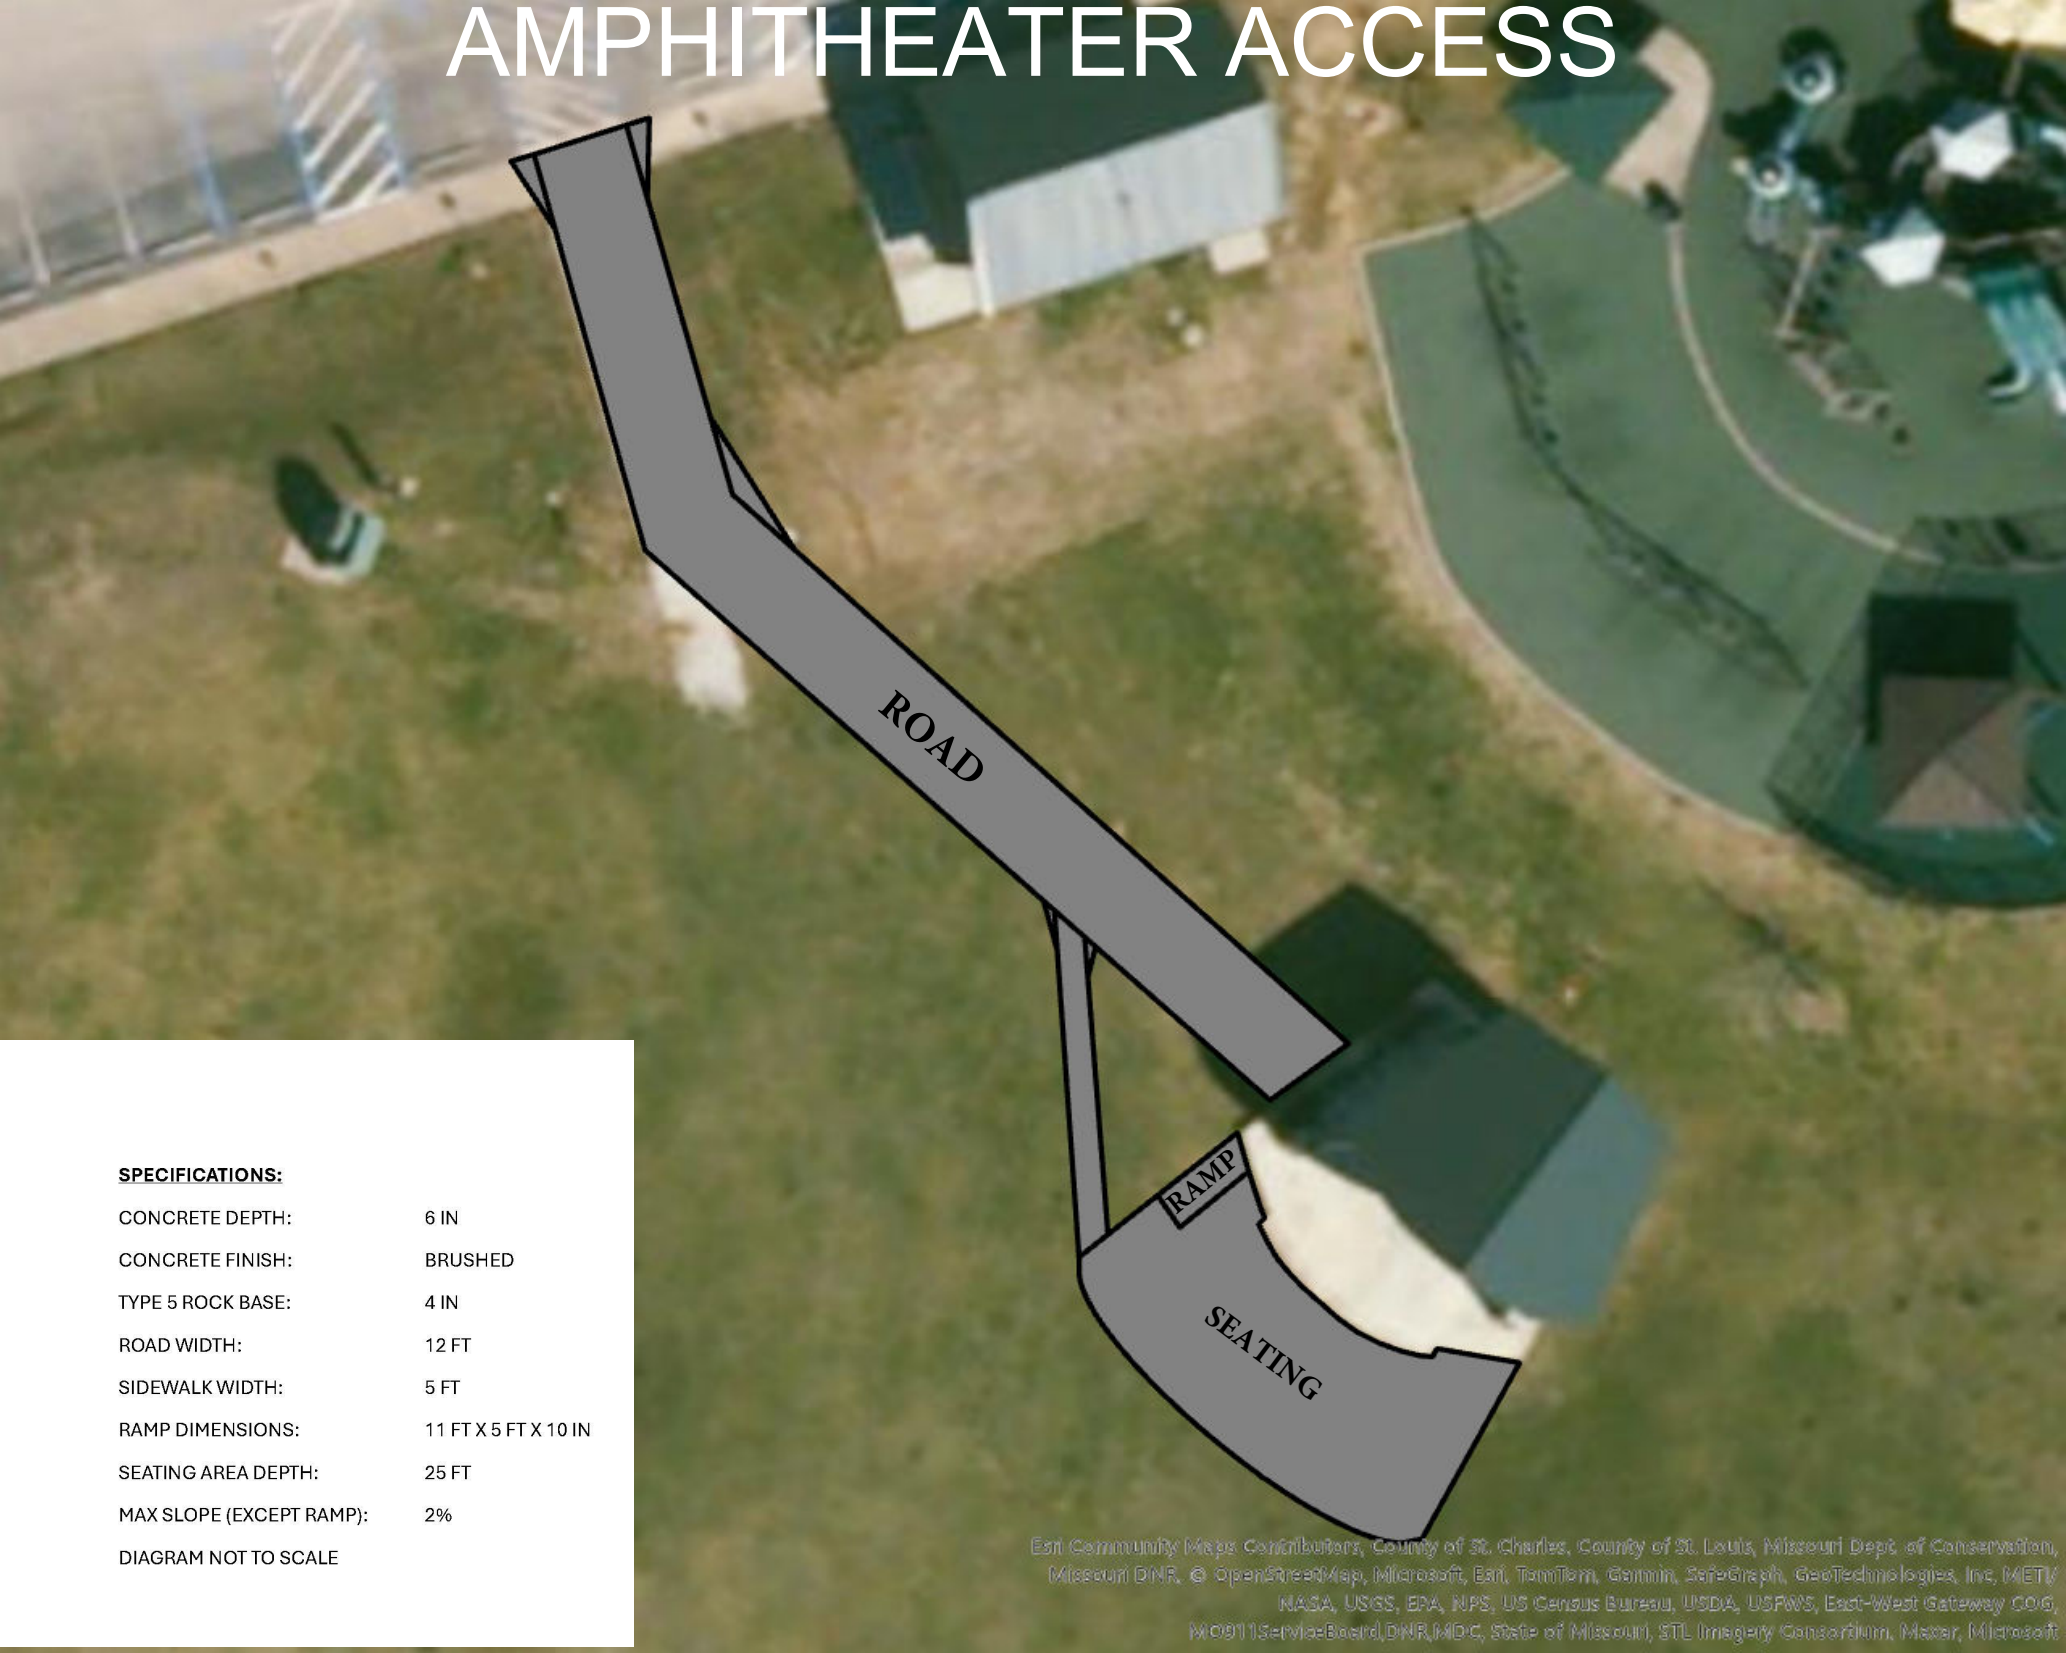

SPECIFICATIONS:

CONCRETE DEPTH:	6 IN
CONCRETE FINISH:	BRUSHED
TYPE 5 ROCK BASE:	4 IN
ROAD WIDTH:	12 FT
SIDEWALK WIDTH:	5 FT
RAMP DIMENSIONS:	11 FT X 5 FT X 10 IN
SEATING AREA DEPTH:	25 FT
MAX SLOPE (EXCEPT RAMP):	2%

DIAGRAM NOT TO SCALE